DAVID R. MEIER AND ASSOCIATES LAND SURVEYING
653 EAST PORTER RIDGE ROAD
SPENCER, INDIANA 47460
812-935-7628
meierd1@hotmail.com

FOX MOUNTAIN CREEK, LLC EAST AND NORTH STREET RETRACEMENT SURVEY
PART OF LOTS 23, 24 AND 25 FLETCHER'S 1ST ADDITION, SPENCER, INDIANA
JOB NO. 2020-035
CLIENT: FOX MOUNTAIN CREEK, LLC

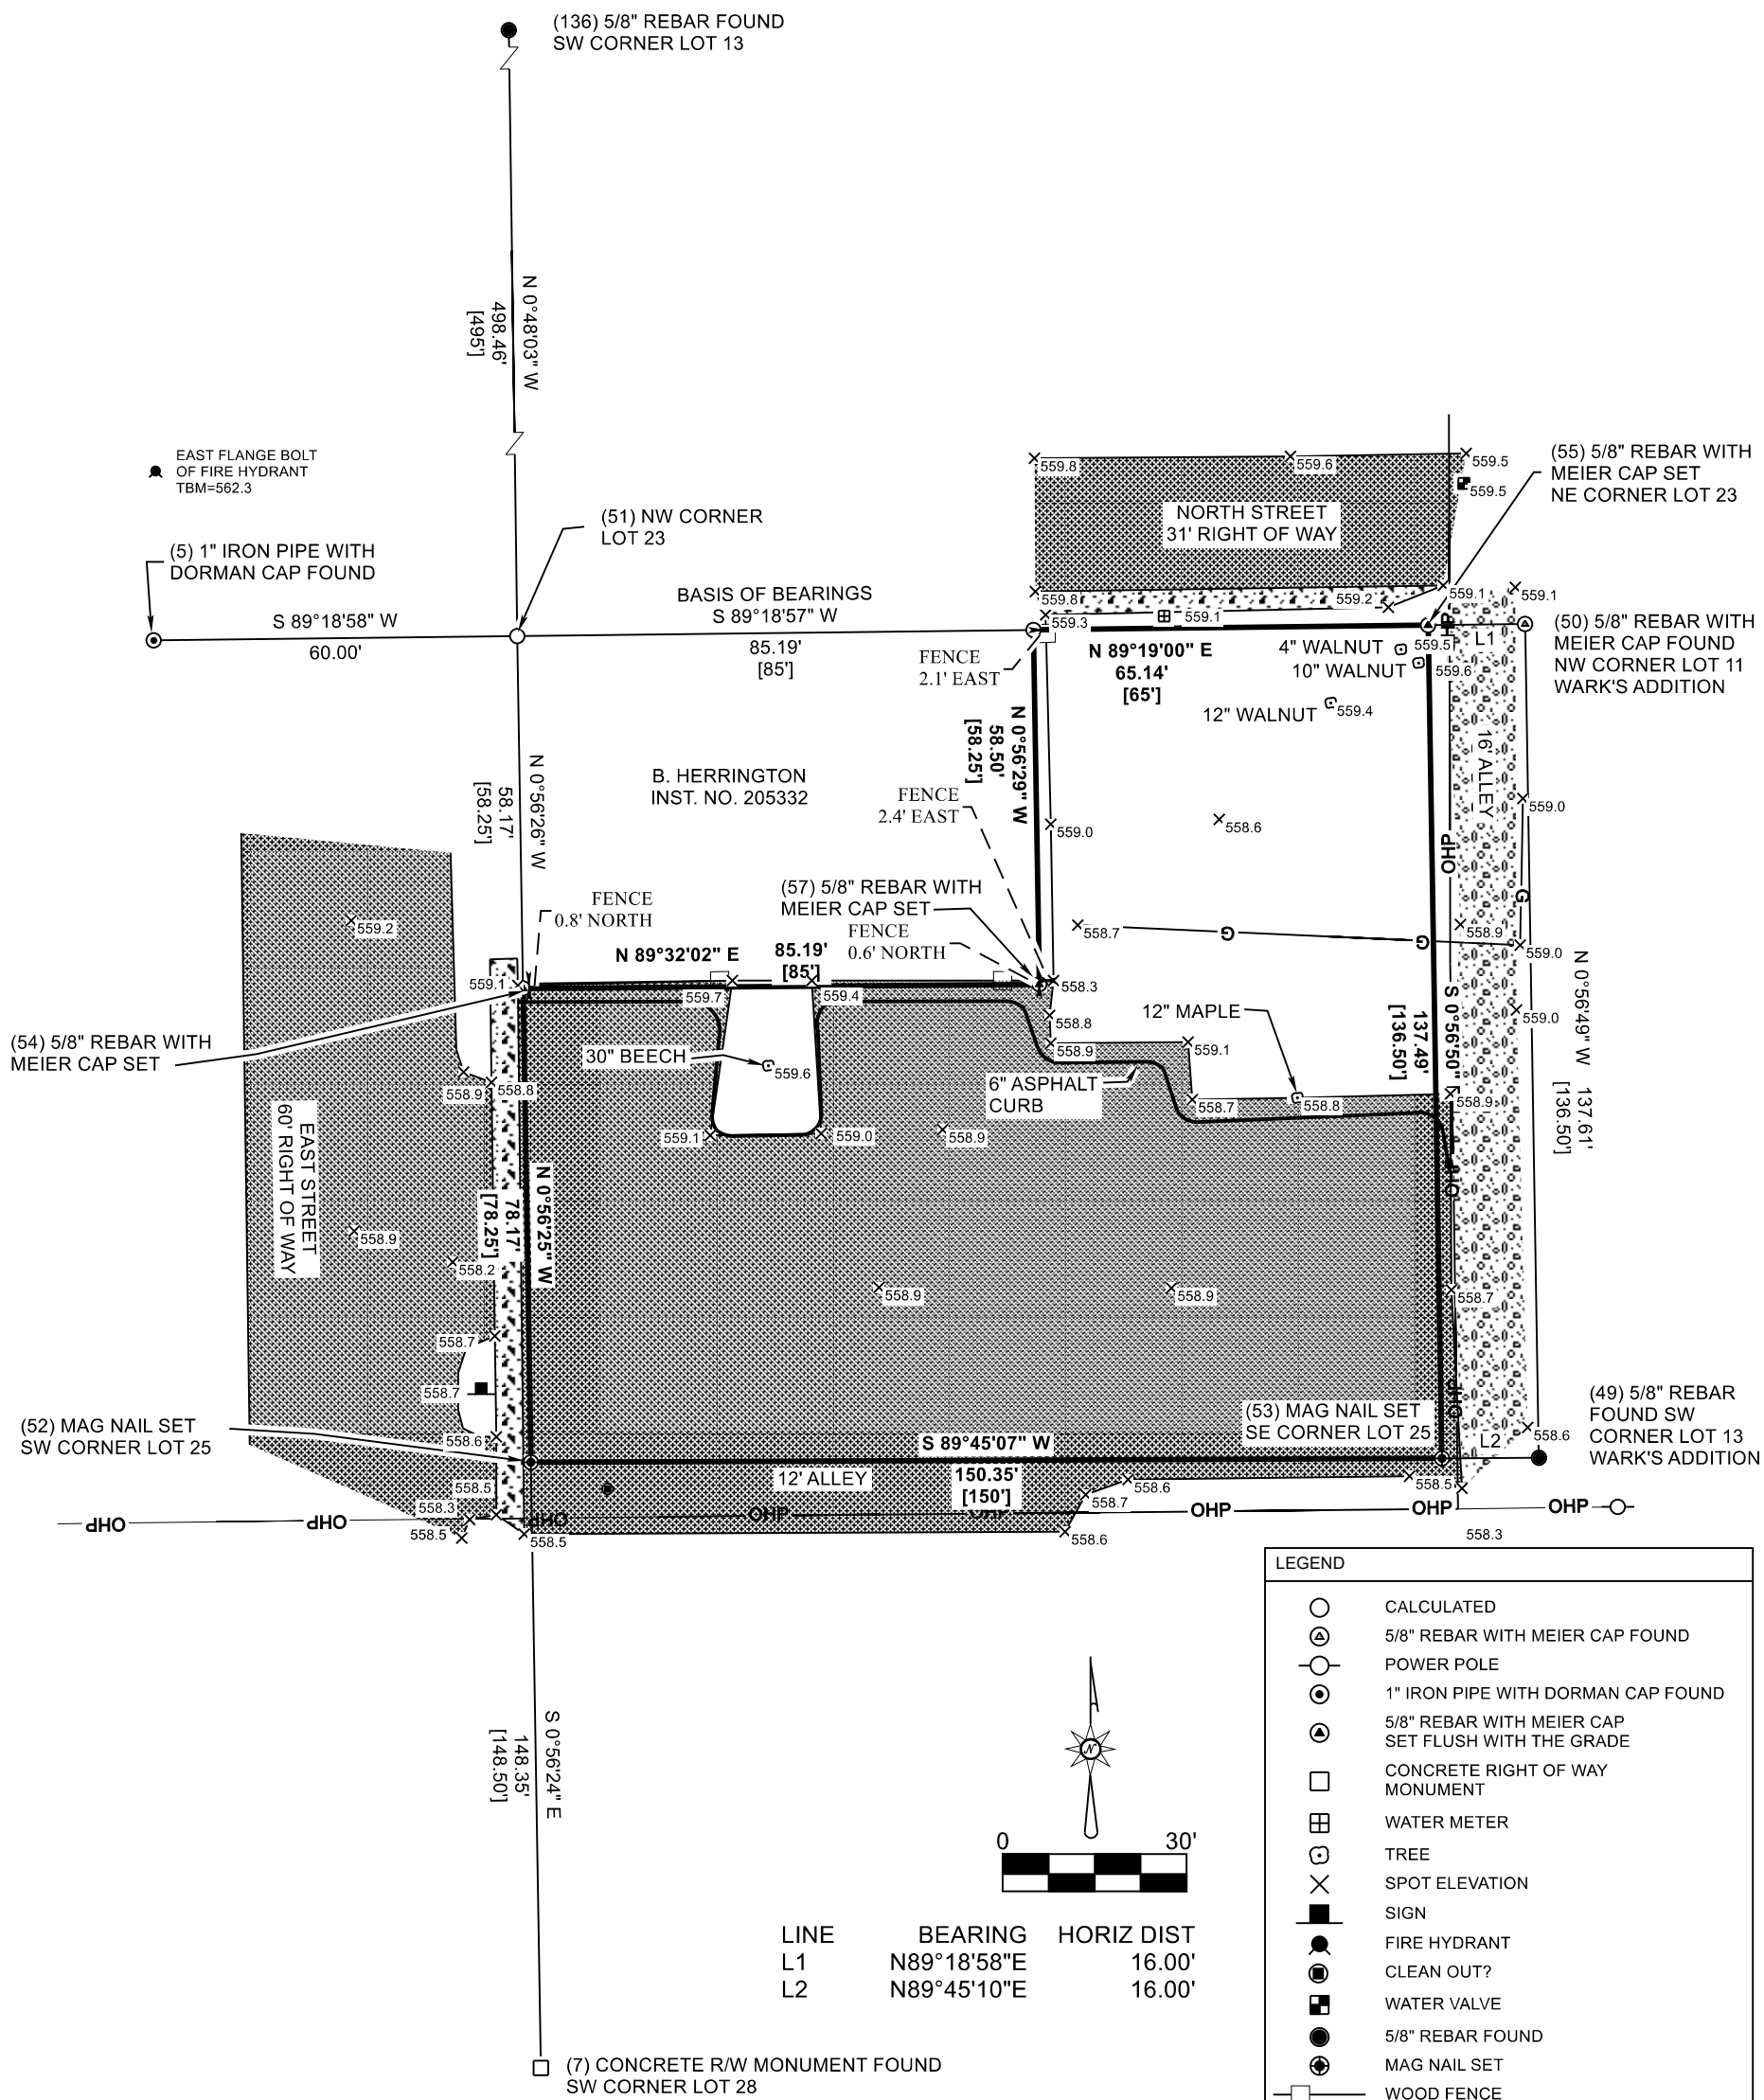

LINE	BEARING	HORIZ DIST
L1	N89°18'58"E	16.00'
L2	N89°45'10"E	16.00'

FILE NAME minnemeyer topo.TRV		
SCALE 30 Ft/In	DATE 5-18-2020	DRAWN BY DRM
JOB 2020-035	REVISION 1/1	SHEET 1/2

SUBJECT DEEDS: DR 176 PG 393 AND
INST. NO. 155051

DAVID R. MEIER PS20800130
I HEREBY CERTIFY THAT THE SURVEY WORK PERFORMED ON THE PROJECT SHOWN HEREON WAS PERFORMED BY ME OR UNDER MY DIRECT SUPERVISION AND CONTROL AND THAT ALL INFORMATION SHOWN IS TRUE AND CORRECT TO THE BEST OF MY KNOWLEDGE AND BELIEF.